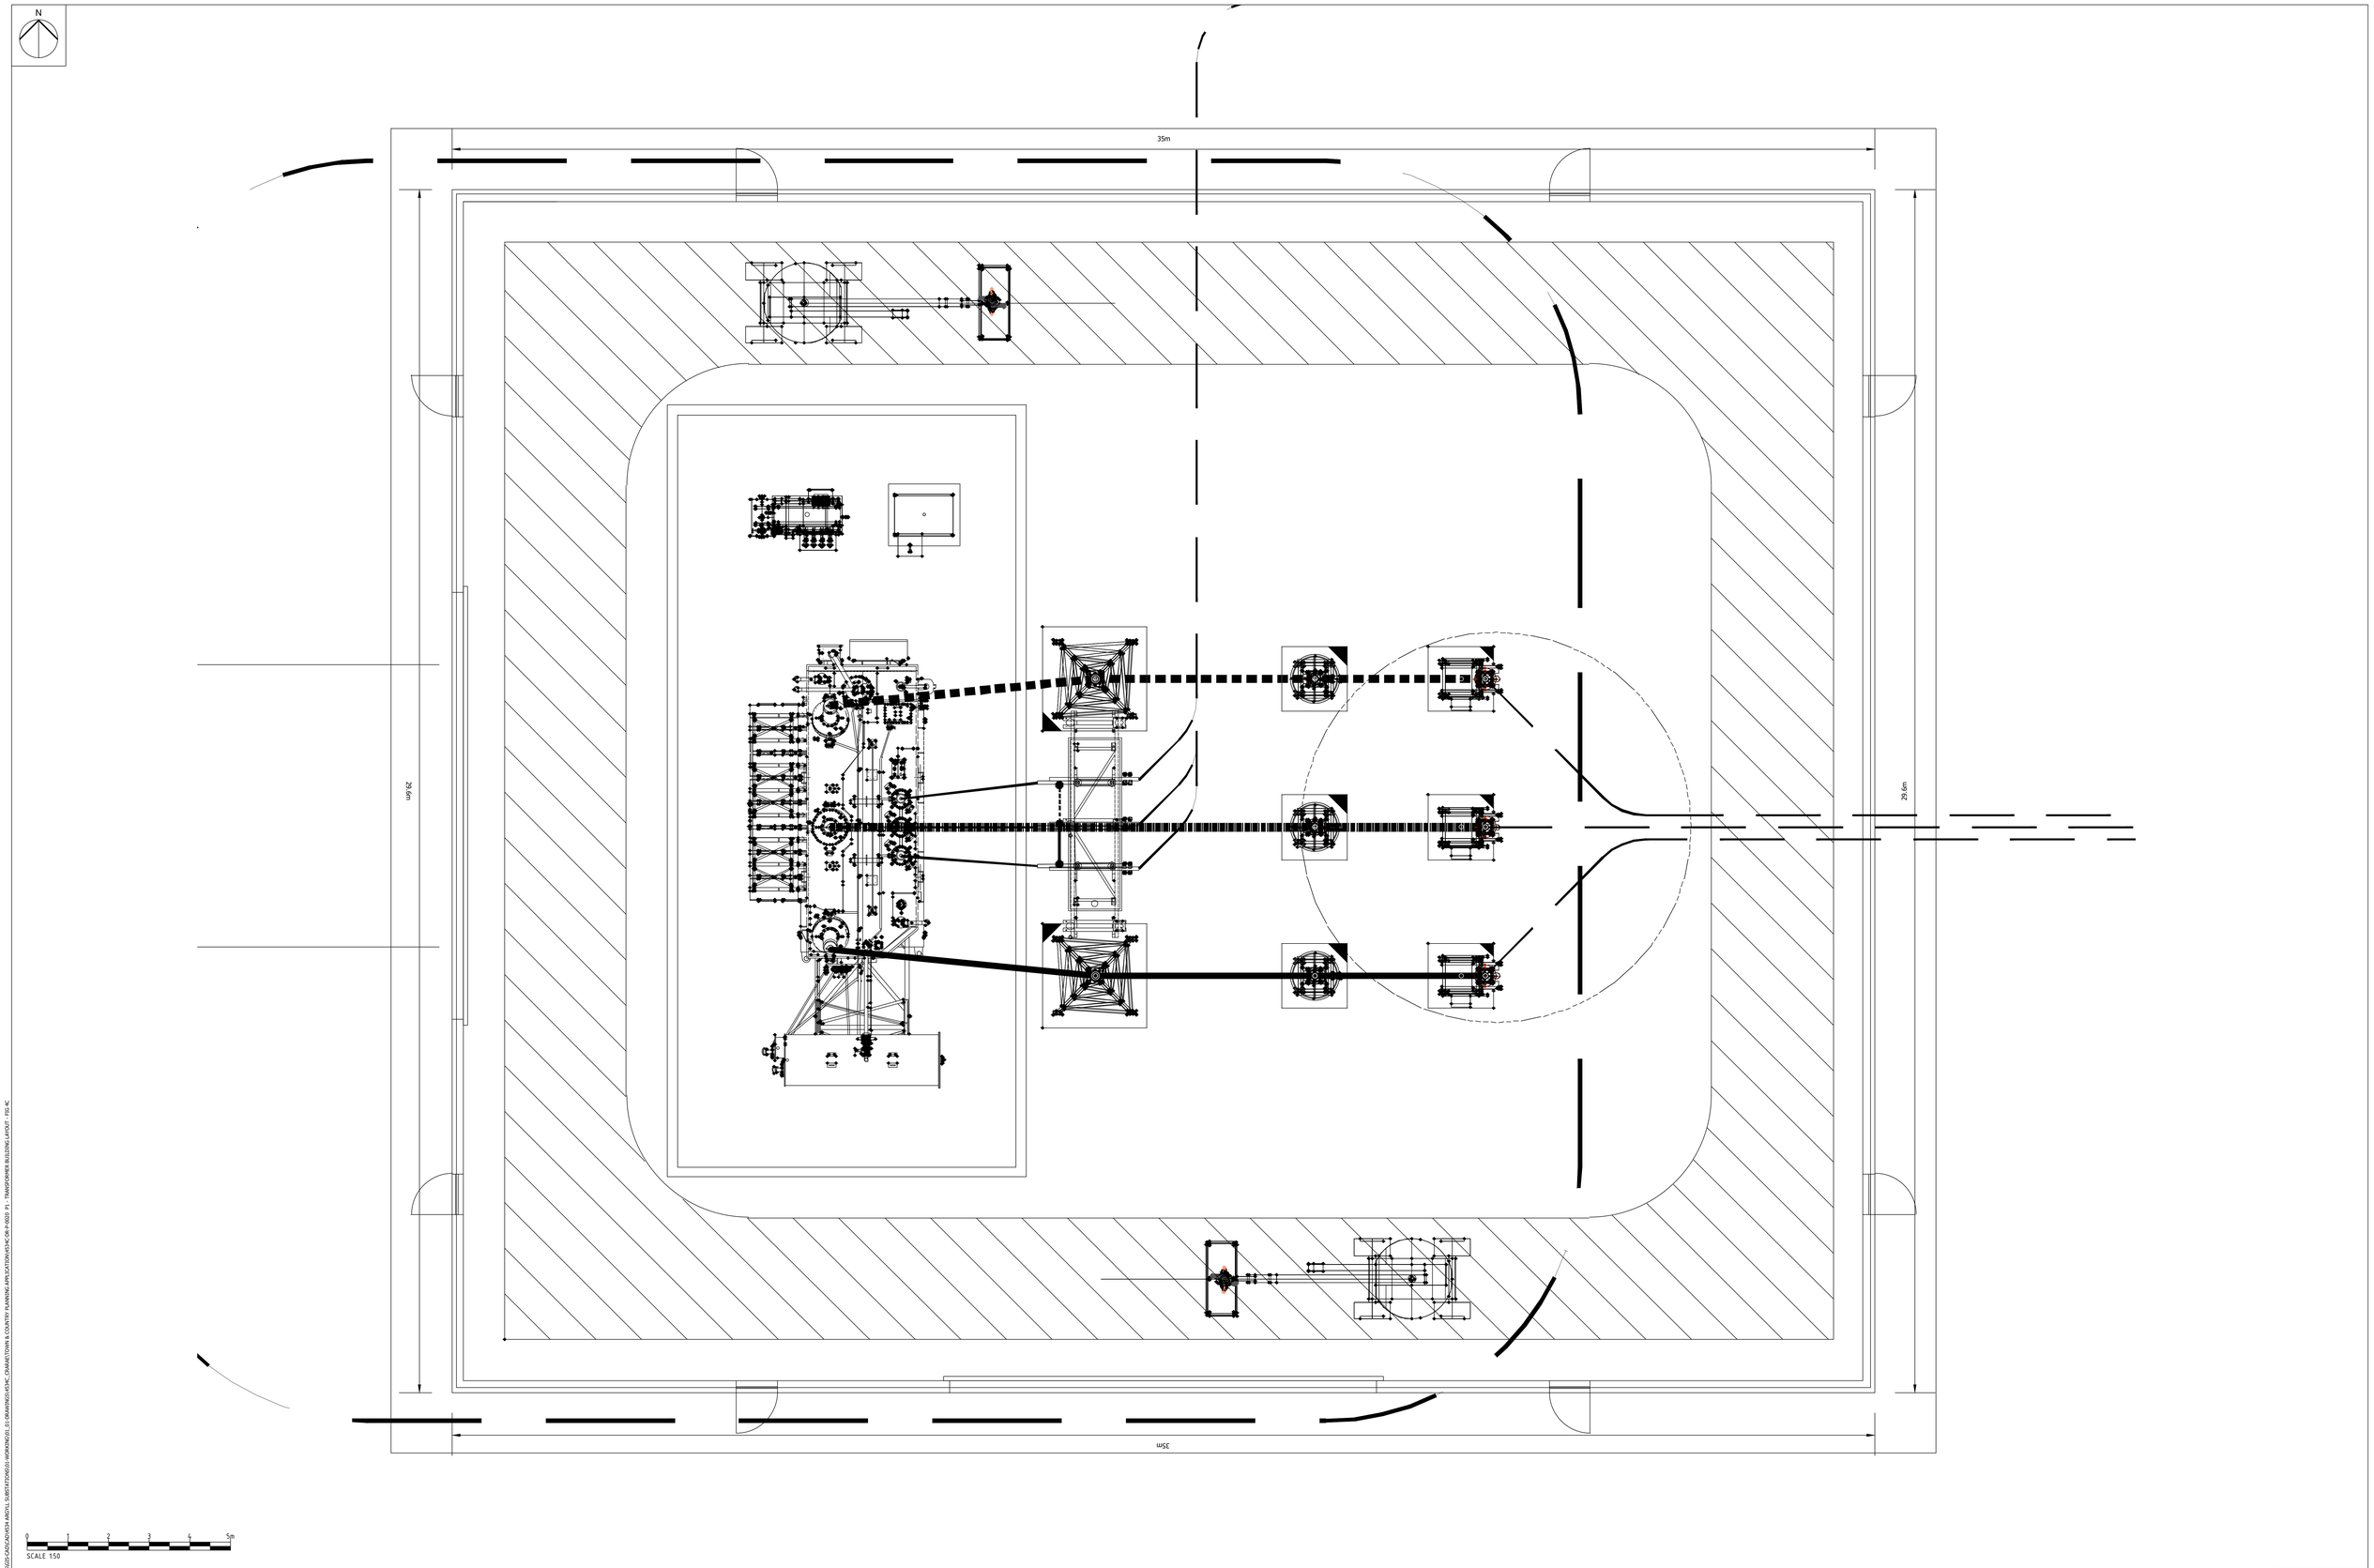

Revision Details	By / Check	Date	Suffix

NOTES

1. THIS DRAWING IS TO BE READ IN CONJUNCTION WITH ALL OTHER RELEVANT DOCUMENTATION INCLUDING THE PROJECT HEALTH & SAFETY FILE FOR ANY IDENTIFIED POTENTIAL RISKS.
2. DO NOT SCALE FROM THIS DRAWING, USE ONLY PRINTED DIMENSIONS.

Purpose of issue: PLANNING

THIS DRAWING IS TO BE USED ONLY FOR THE PURPOSE OF ISSUE THAT IT WAS ISSUED FOR AND IS SUBJECT TO AMENDMENT.

SAFETY, HEALTH AND ENVIRONMENTAL INFORMATION BOX

Client: Scottish & Southern Electricity Networks TRANSMISSION

Project Title: CRARAE SUBSTATION

Drawing Title: PLANNING FIGURE 004c TRANSFORMER BUILDING LAYOUT

Designed	Drawn	Checked	Approved
-	RC	DB	DB

Arcus Internal Project No.: 4534

Scale @ A0: 1:50

Date: 25/10/22

THIS DOCUMENT HAS BEEN PREPARED IN ACCORDANCE WITH THE SCOPE OF ARCUS' APPOINTMENT WITH ITS CLIENT AND IS SUBJECT TO THE TERMS OF THAT APPOINTMENT. ARCUS ACCEPTS NO LIABILITY FOR ANY USE OF THIS DOCUMENT OTHER THAN BY ITS CLIENT AND ONLY FOR THE PURPOSES FOR WHICH IT WAS PREPARED AND PROVIDED.

Arcus Consultancy Services
7th Floor
144 West George Street
Glasgow, G2 2HG
Tel: ++44 (0)141 221 9997
Fax: ++44 (0)141 221 5610
www.arcusconsulting.co.uk

ARCUS

Drawing Number: 4534c-DR-P-0020

Rev: 1

Plot Date: 25/10/2022 13:43:13
File Name: U:\GPROJECTS\STATIC\ARCUS\SSE-CRACRAE\4534 ARDYLL SUBSTATION\01-WORKING\01_01-DRAWINGS\4534C_CRARAETOWN & COUNTRY PLANNING APPLICATION\4534c-DR-P-0003 P1 - TRANSFORMER BUILDING LAYOUT - FIG 4C