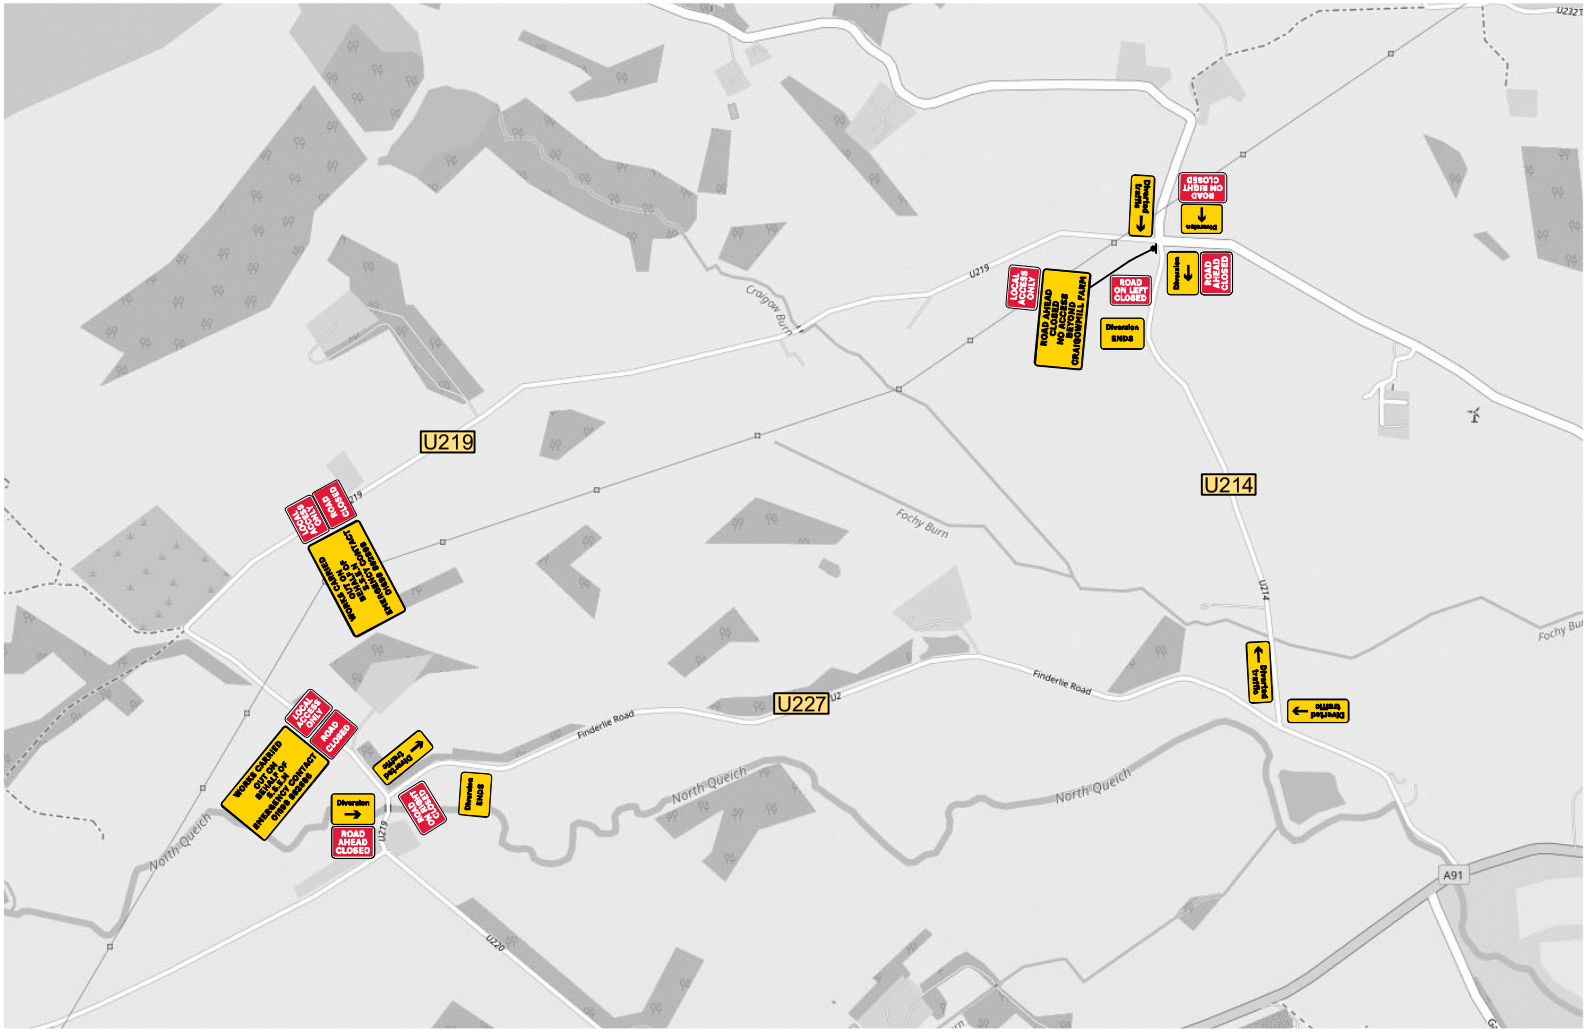

KEY:

———	Traffic cones

Road speed

PERMANENT SIGNALS AFFECTED?	Y/N	
	N	
PEDESTRIAN CROSSING AFFECTED?	Y/N	
	N	
BUS STOP(S) AFFECTED?	Y/N	
	N	

DRAWN BY	SW	CHECKED BY	DM

CLIENT DETAILS:

Balfour Beatty

SITE ADDRESS:

U219,
Kinross, KY13 0RR

Site ID 50224-01 BM 74

CONE WORX LTD
Unit 4,
Biggar Road Ind. Est.
Cleland, ML1 5PB
01698 862888