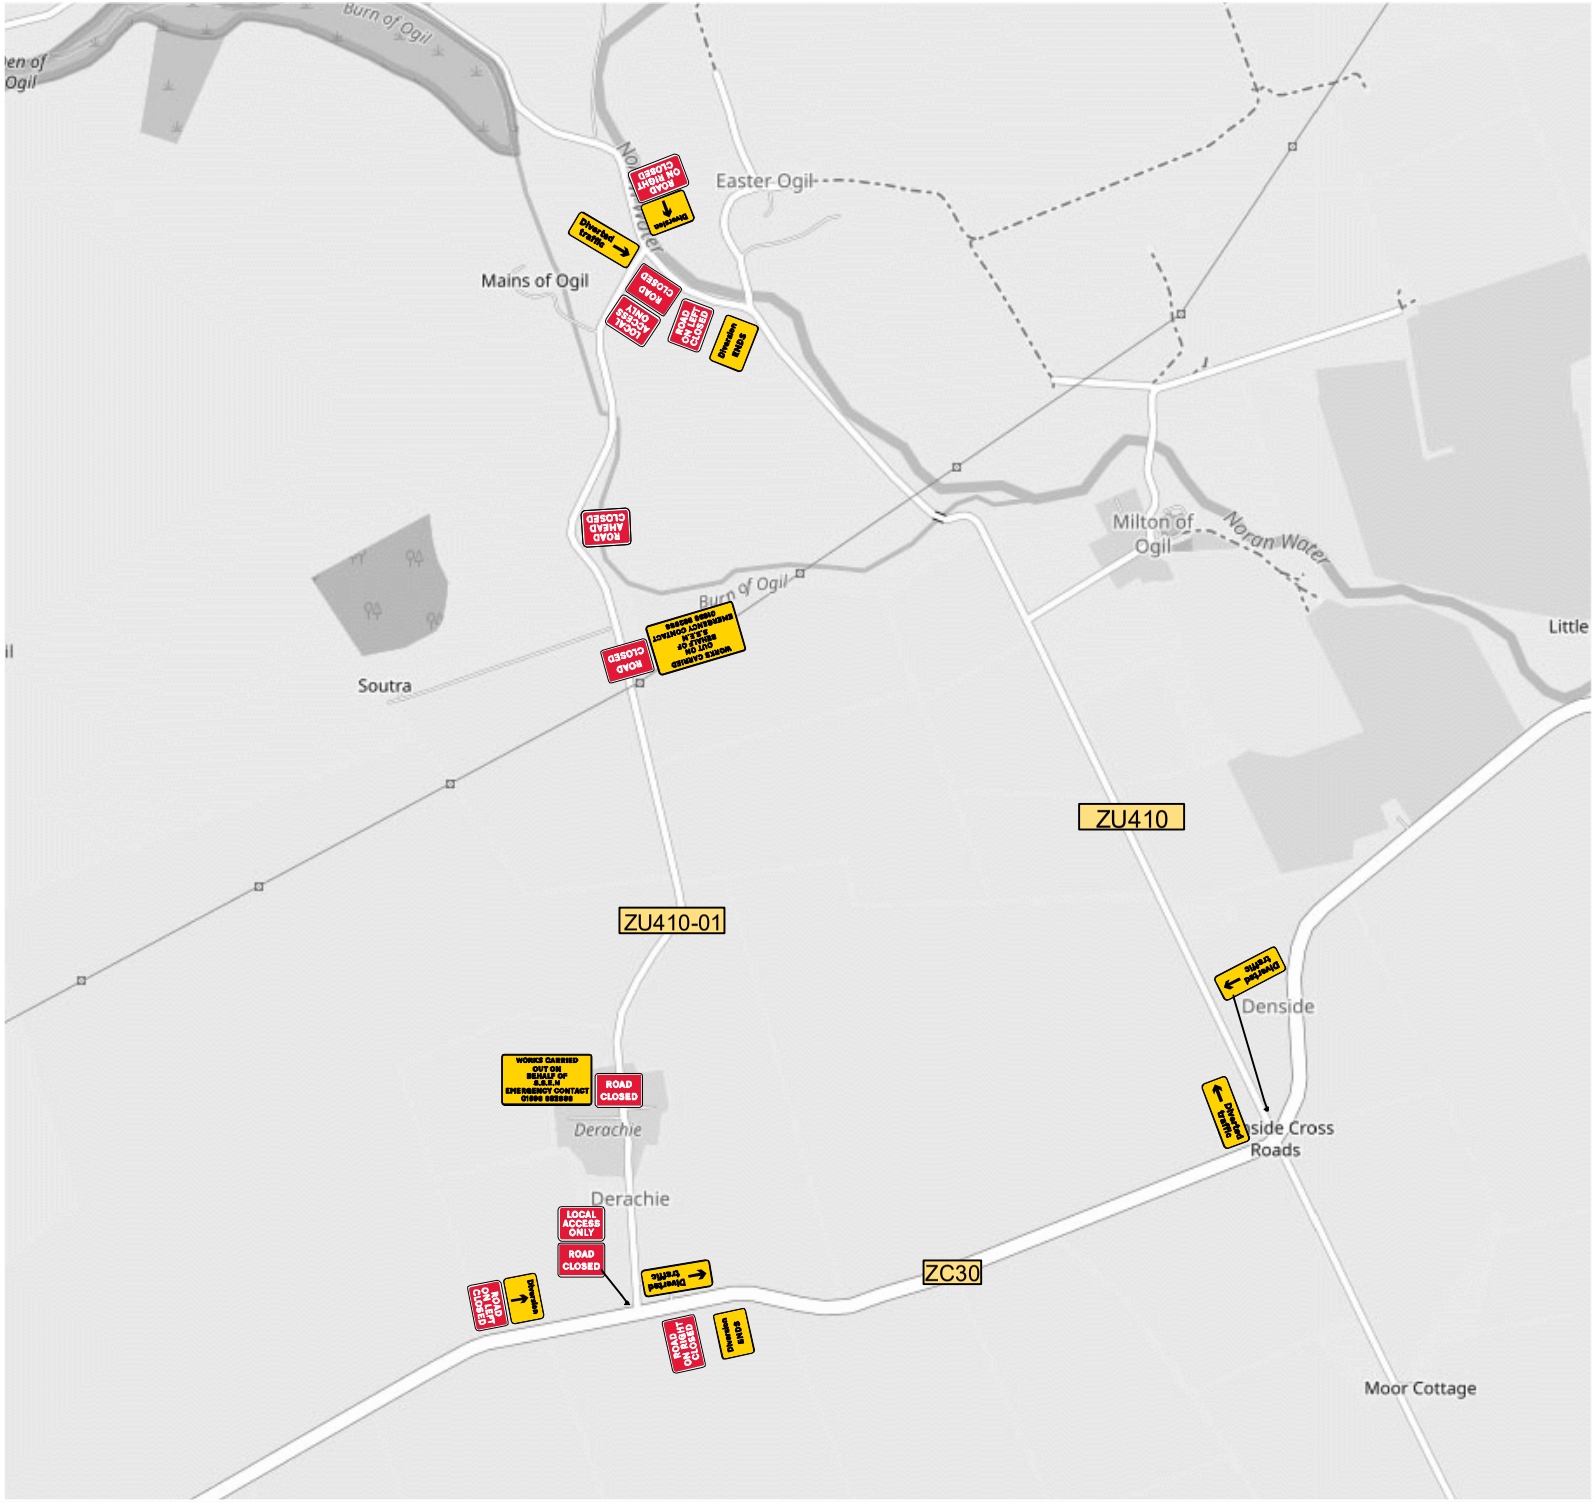

KEY:

	Traffic cones

Road speed	PERMANENT SIGNALS AFFECTED?	Y/N N
	PEDESTRIAN CROSSING AFFECTED?	Y/N N
	BUS STOP(S) AFFECTED?	Y/N N/A

DRAWN BY	SW	CHECKED BY	DM

CLIENT DETAILS:

Balfour Beatty

SITE ADDRESS:

ZU410-01
Forfar, DD8 3SR

Site ID 55174-01

CONEWORX LTD
Unit 4,
Biggar Road Ind. Est.
Cleland, ML1 5PB
01698 862888