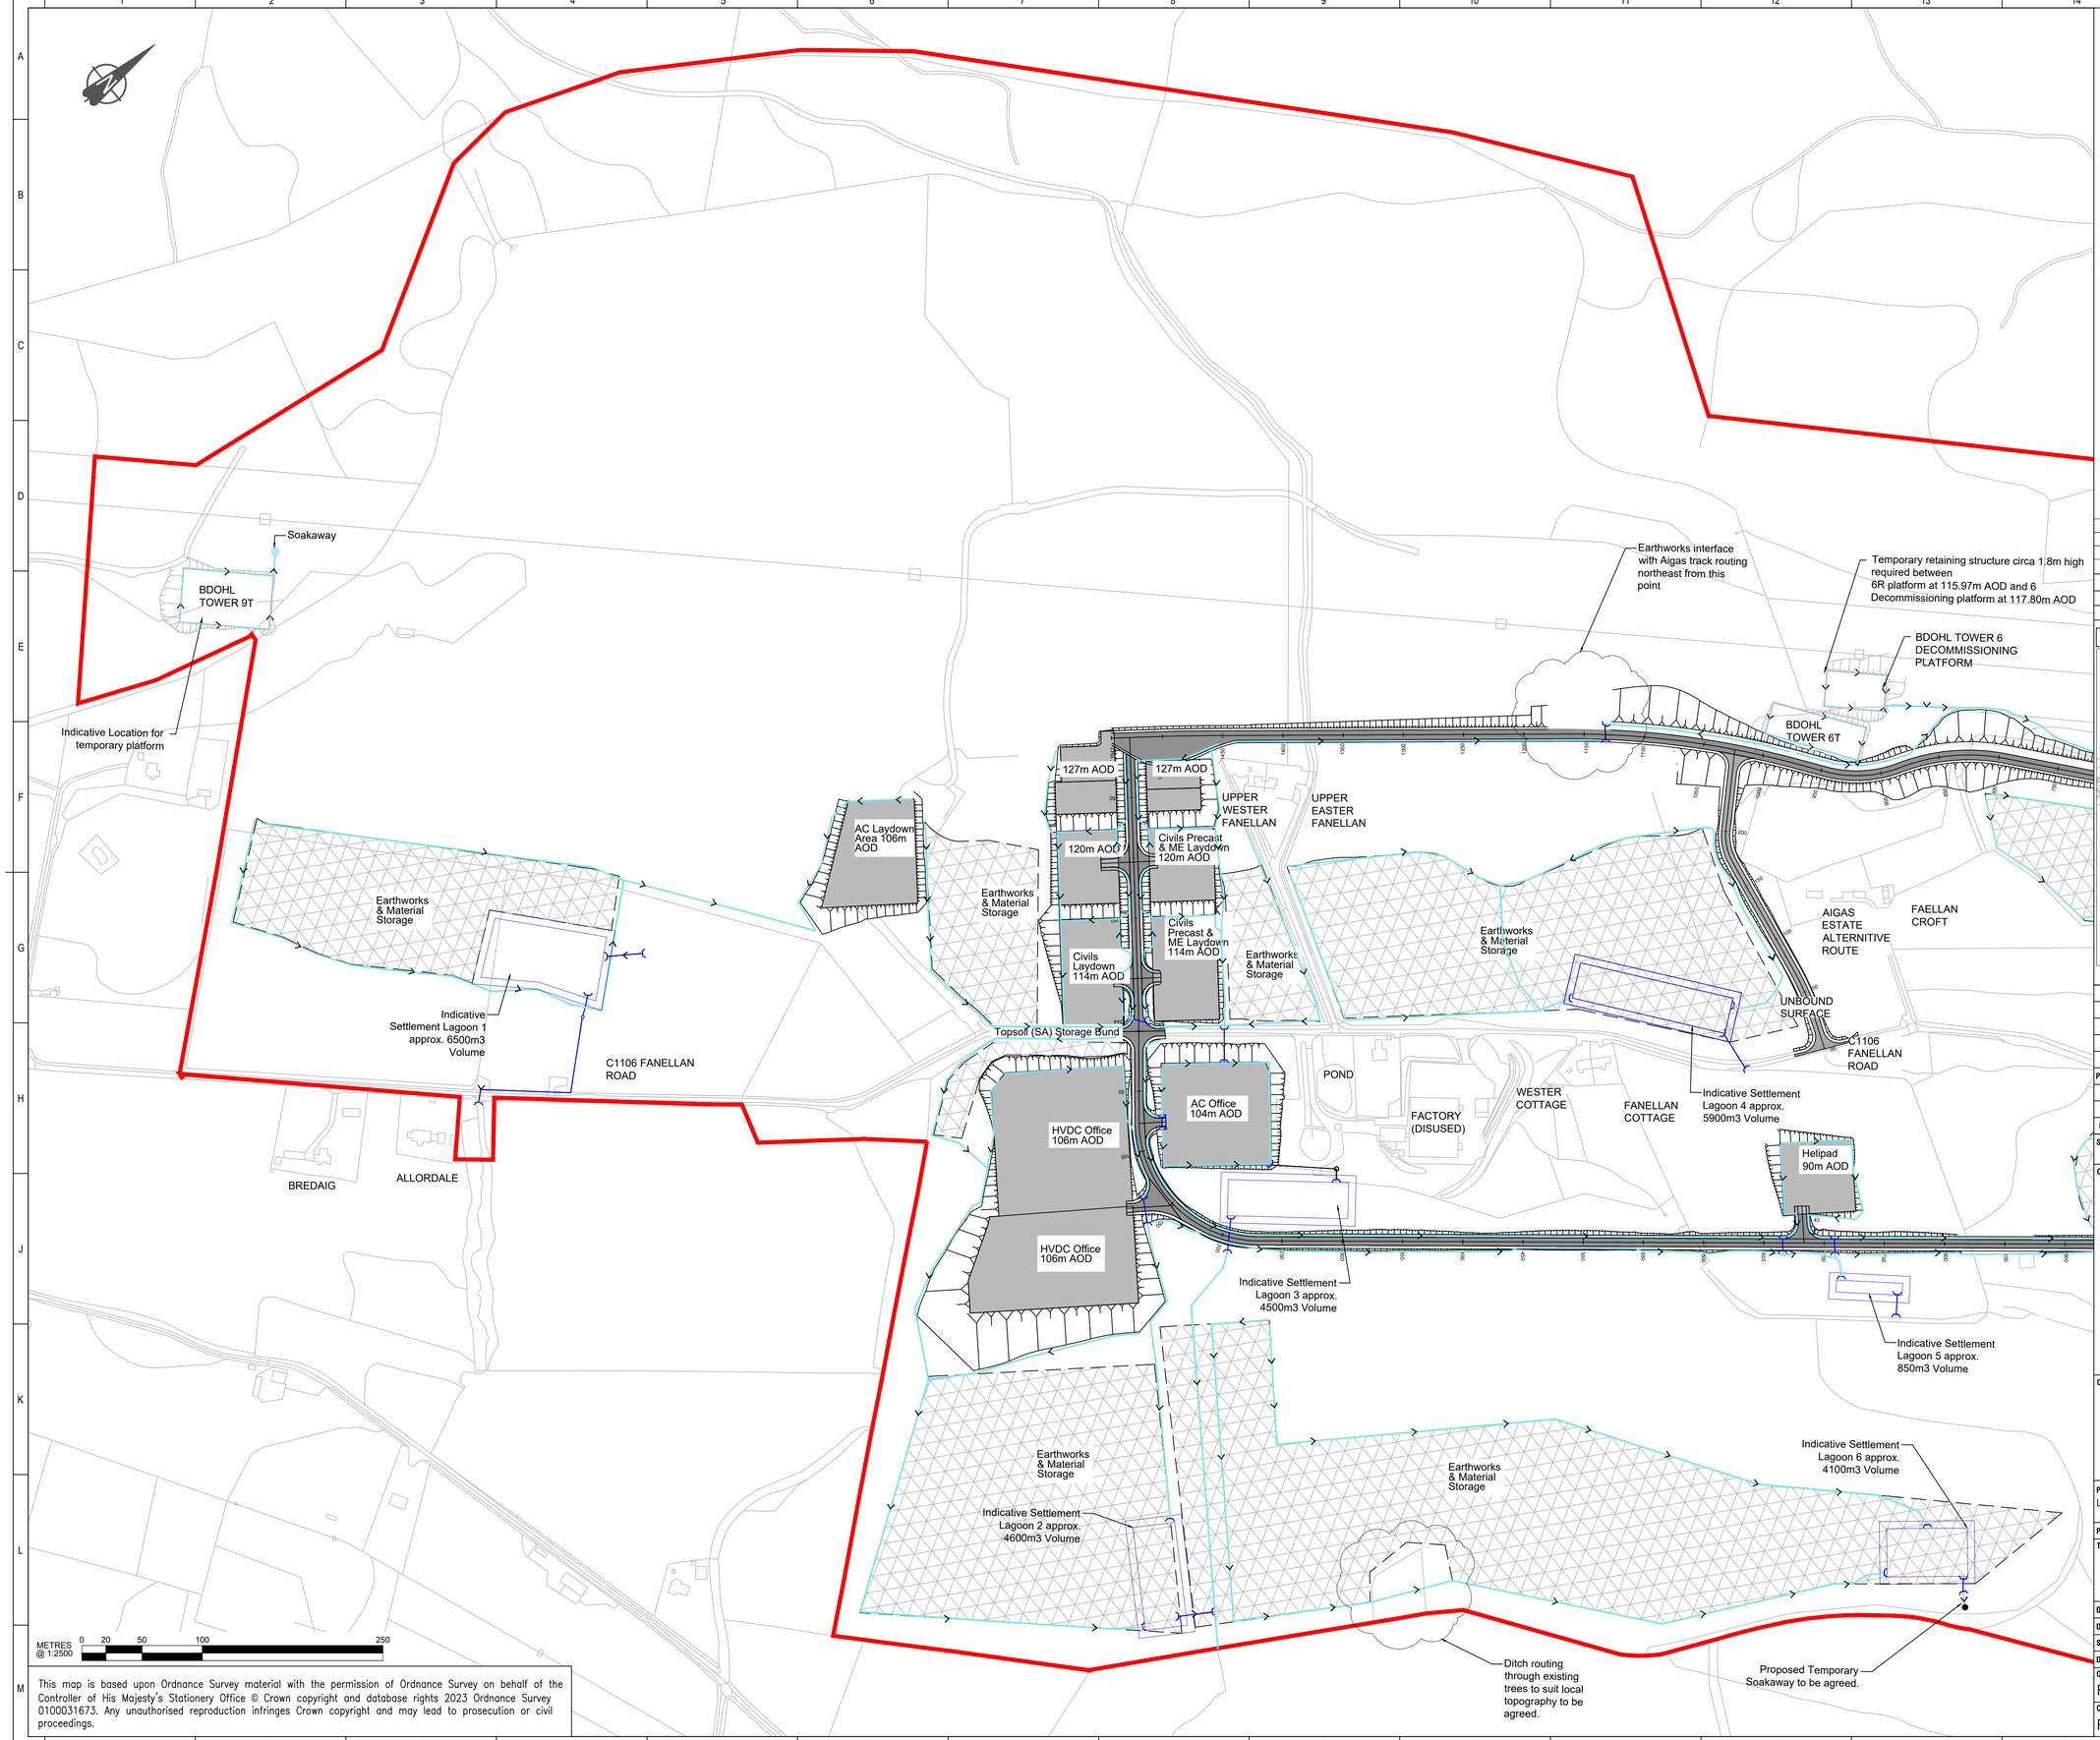

This map is based upon Ordnance Survey material with the permission of Ordnance Survey on behalf of the Controller of His Majesty's Stationery Office © Crown copyright and database rights 2023 Ordnance Survey 0100031673. Any unauthorised reproduction infringes Crown copyright and may lead to prosecution or civil proceedings.

NOTES:-

1. This drawing shall only be used for the design element stated in the drawing title.
2. Only written dimensions shall be used.
3. All dimensions are in metres unless noted otherwise.
4. This drawing shall only be used for construction of the works when certified as acknowledged by Scottish and Southern Electricity Networks and upon relevant third party consultation certification
5. Temporary drainage proposals for the permanent arrangement (substation platform, permanent tracks, OHL platforms etc) to be finalised upon coordination with SWECO permanent drainage design, to align with SWECO drainage strategy.
6. Proposed outfall locations from temporary settlement lagoons to be agreed.
7. All temporary drainage proposals and details to be finalised at detailed design.
8. Temporary settlement lagoons to be confirmed upon GI results.
9. Proximities between temporary drainage infrastructure and existing watercourses to be agreed.
10. Tower platform locations and levels as per ACC transmittal #175 and #203 from Morrisons designs.

LEGEND:-

- OVERHEAD LINES
- OVERHEAD LINES TOWER
- SITE BOUNDARY
- DRAINAGE
- TEMPORARY WORKING AREAS
- BOUND (SURFACED) TRACK
- UNBOUND (UNSURFACED) TRACK

FANELLAN SHEET LOCATION PLAN 1:30000

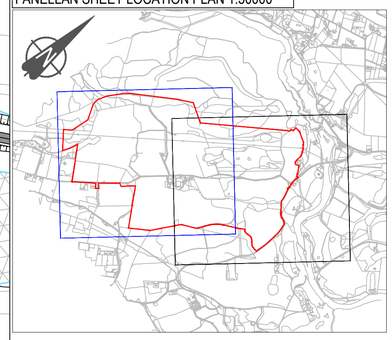

REV:	DATE:	DRWN:	CHKD:	APPVD:	DESCRIPTION:
P02.01	12/02/25	SM	SB	CG	PERMANENT WORKS REMOVED
P02	30/01/25	KH	SB	CG	SUDS, TOWER 9R TRACK, TOWER 9R, 9T, 6A AND 6R UPDATED
P01	06/12/24	SM	SB	CG	FIRST ISSUE

STATUS: S4 ISSUED FOR REVIEW

CONTRACTOR: SIEMENS energy + bam

Joint Venture Substation Delivery Framework

CLIENT: Scottish & Southern Electricity Networks TRANSMISSION

PROJECT: LT459-FANELLAN 400kV SUBSTATION

PROJECT NUMBER: FNLN4-LT459 | LOCATION: FANELLAN

TITLE: TEMPORARY WORKS GENERAL LAYOUT SHEET 1 OF 2

DRAWN: S. MILLAR | ENG CHECK: S.BURNS

DESIGNER: K. HERING | COORDINATION: R. YOUNG

SCALE : 1:2500 | APPROVED: C. GEDDES

DATE OF FIRST ISSUE: 06/12/2024 | SECURITY:

ORIGINATOR DRAWING NUMBER: FNLN4-LT459-SEBAM-ZZ-EXT-D-C-0155 | SHEET No: 1 of 2

CLIENT DRAWING NUMBER: FNLN4-LT459-SEBAM-ZZ-EXT-D-C-0155 | REV. No: P02.01

File Name: X:\100000-199999\199918-A3\1-Drafting\15 - Issued Design Packages\04 - Fanellan\20 For Information\01-Temp Layouts\06 BAM Final Review 3 - SSE comment only temp wks and latest BDOHL pads\FNLN4-LT459-SEBAM-ZZ-EXT-D-C-0155 - Temporary Works - Bound.dwg

Date Printed: 13.02.2025